



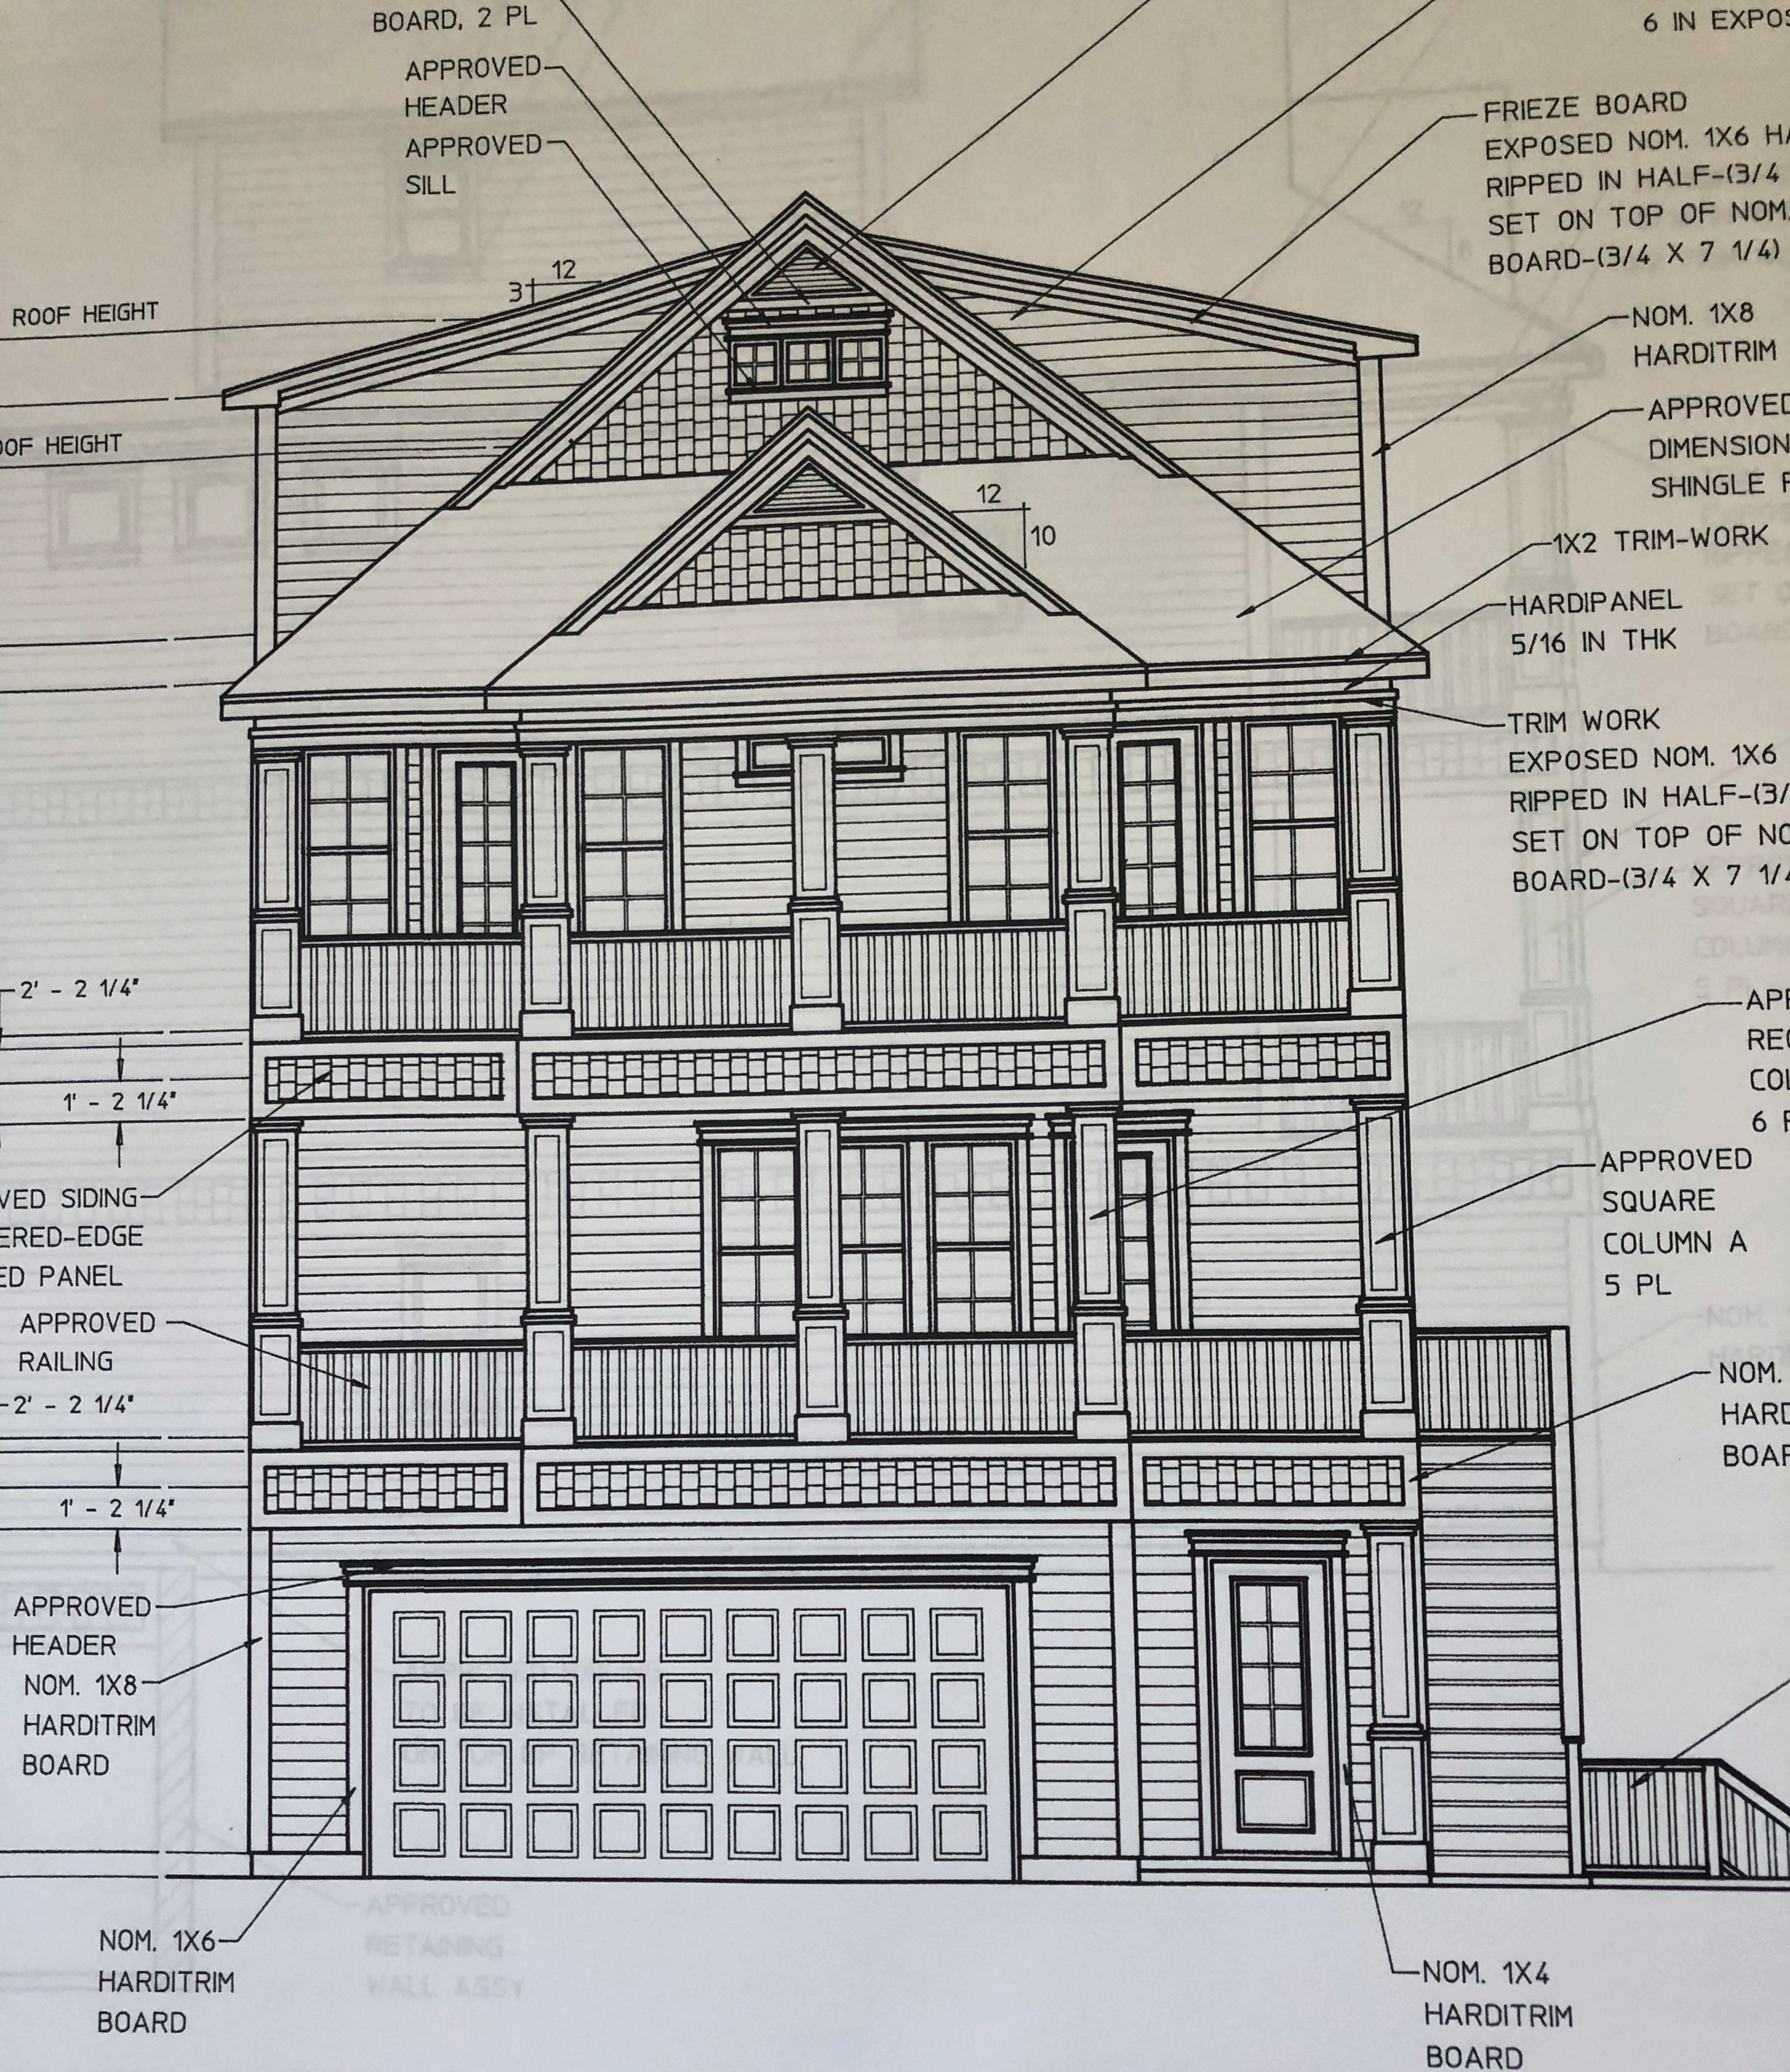

FRONT ELEVATION

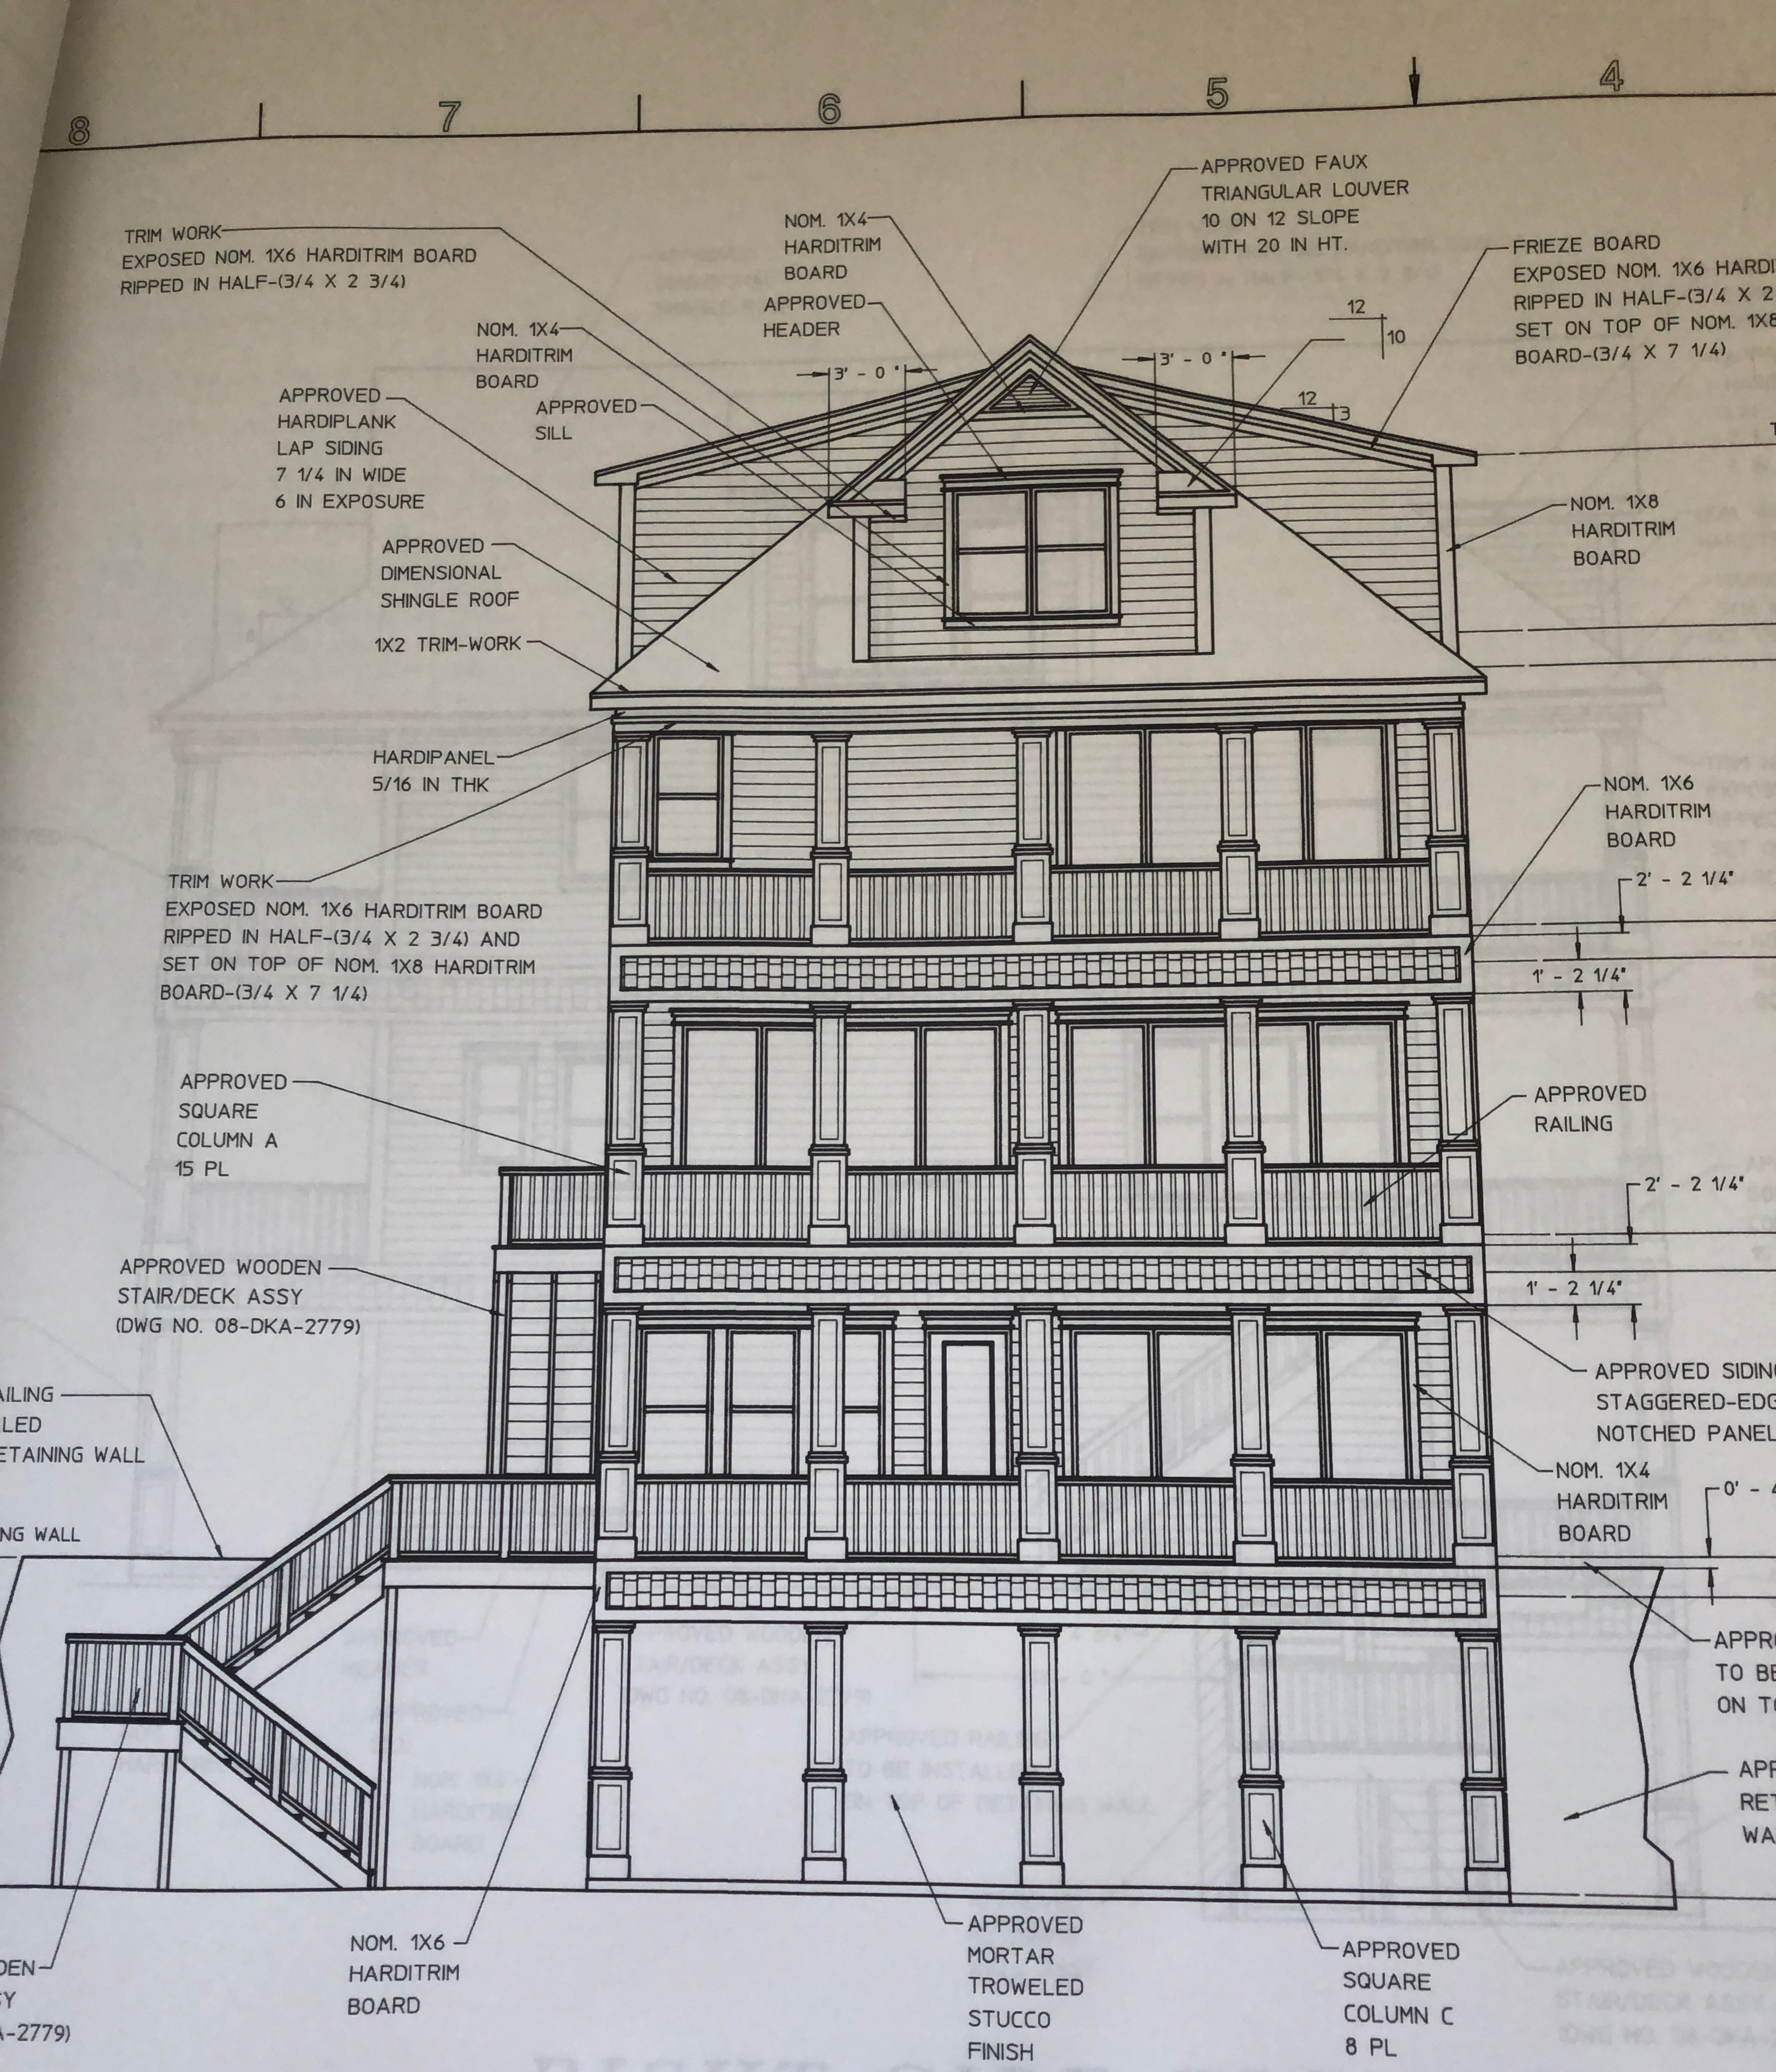

REAR ELEVATION

7 6 5 4





